REV	ECN	DESCRIPTION	DATE	DWN
B		CHANGED VNX-X3 MODULE TO NEW VNX-50 MODULE	10-27-06	EK
C		CHANGED LENGTH AND WIDTH OF SKID	3-25-08	EK

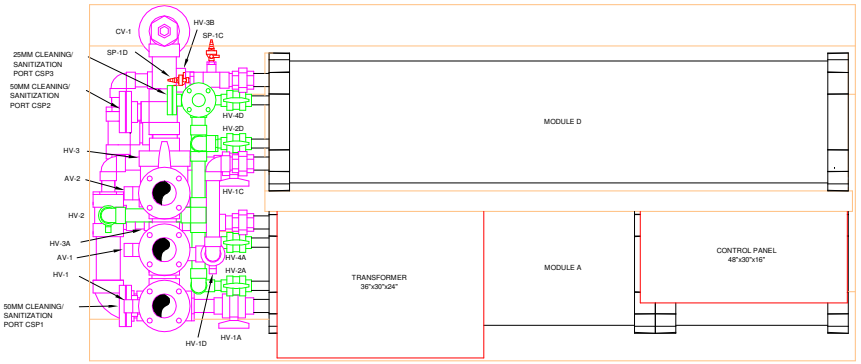

PLAN VIEW

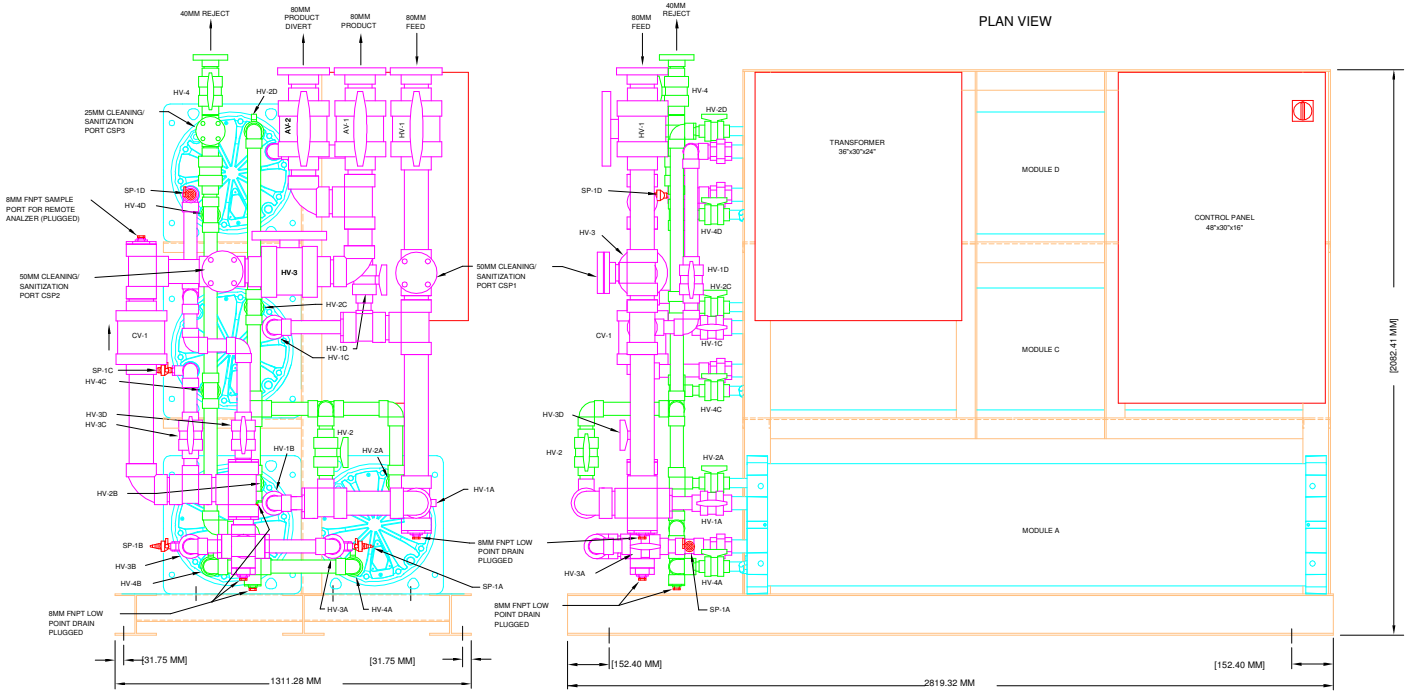

CATHODE END VIEW

FRONT ELEVATION VIEW

UNLESS OTHERWISE SPECIFIED
ALL DIMENSIONS ARE IN INCH [MM]
TOLERANCES: INCH .XX ±0.02
.XXX±0.005
MM .X ±0.5
.XX ±0.13
ANGLES: ±1°
SURFACE ROUGHNESS: 63
DO NOT SCALE PRINT

COMPANY CONFIDENTIAL
THIS DOCUMENT AND ALL INFORMATION CONTAINED HEREIN ARE THE PROPERTY OF THE IONPURE AND/OR ITS SUBSIDIARIES AND AFFILIATES. ALL DESIGNS AND INFORMATION CONTAINED HEREIN ARE PROPRIETARY TO IONPURE AND ARE SUBMITTED IN CONFIDENCE. THEY ARE NOT TRANSFERABLE AND MUST BE USED ONLY FOR THE PURPOSE FOR WHICH THE DOCUMENT IS SUBMITTED. NO PART OF THIS DOCUMENT MAY BE REPRODUCED, LOANED OR USED IN ANY OTHER MANNER WITHOUT THE EXPRESS WRITTEN CONSENT OF IONPURE. IN NO EVENT SHALL THEY BE USED IN ANY WAY DETRIMENTAL TO THE INTEREST OF IONPURE. BY ACCEPTANCE OF THIS DOCUMENT, THE RECIPIENT AGREES TO THE FOREGOING AND AGREES THAT IONPURE HAS THE RIGHT TO DEMAND THE RETURN OF IONPURE THIS DOCUMENT, ALONG WITH ALL COPIES AND EXTRACTS, AND ALL RELATED NOTES AND ANALYSES, MUST BE RETURNED TO IONPURE OR THEY MAY BE DESTROYED AT IONPURE'S OPTION BY THE RECIPIENT. ANY BREACH OF THIS AGREEMENT OR THESE TERMS AND CONDITIONS

DESIGNER	EK	DATE: 6-23-05
APPD.		DATE:
APPD.		DATE:
APPD.		DATE:
MATERIAL:		
SCALE:	NONE	

TITLE: 45.4 CU M/HR VNX SYSTEM
SUGGESTED PIPING AND GENERAL ARRANGEMENT
(SHOWN WITHOUT OPTIONAL INSTRUMENTATION)

CLIENT:

IONPURE
IONPURE, LOWELL, MA.
(978) 934-9349

PROJECT	SURFACE TREATMENT	DRAWING	SHEET	REV
		M1-D04	1 OF 1	C